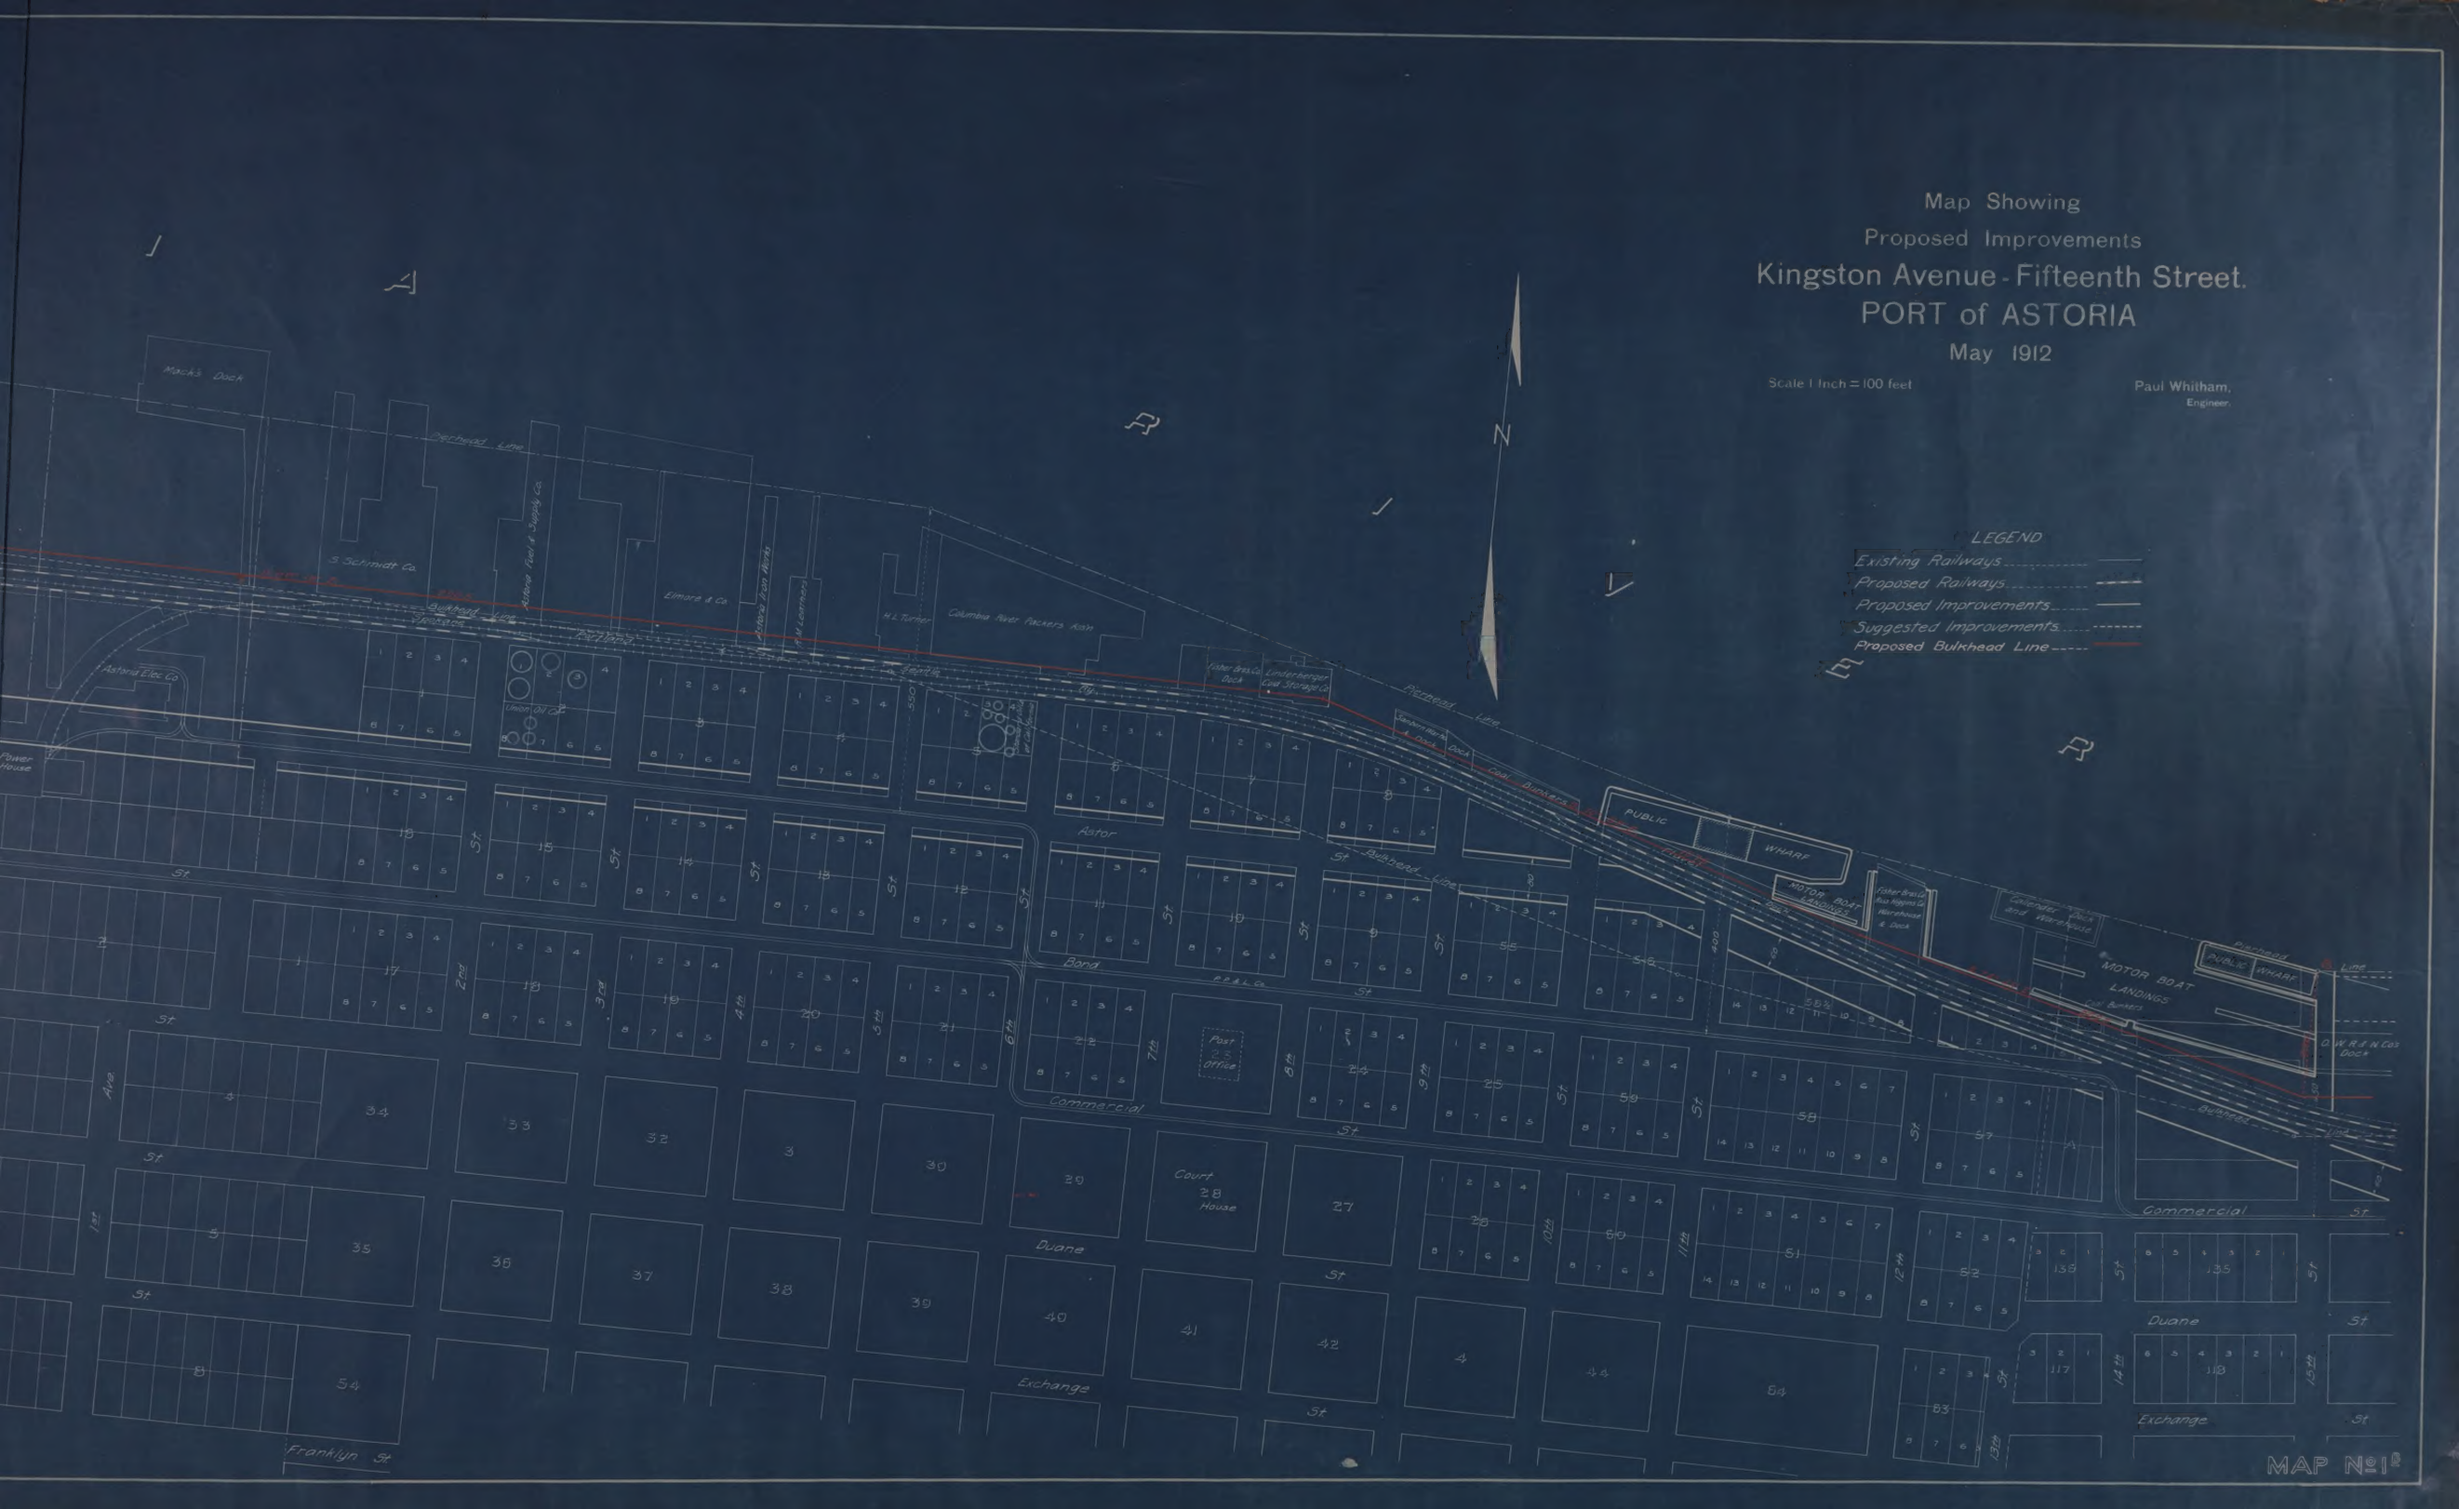
Map Showing
Proposed Improvements
Kingston Avenue - Fifteenth Street.
PORT of ASTORIA
May 1912
Scale 1 Inch = 100 feet
Paul Whitham,
Engineer.
LEGEND
Existing Railways
Proposed Railways
Proposed Improvements
Suggested Improvements
Proposed Bulkhead Line
N
Mack's Dock
Pierhead Line
S. Schmidt Co.
Astoria Fuel & Supply Co.
Elmore & Co
Astoria Iron Works
H. Leamon
H.L. Turner
Columbia River Packers Assn
Bulkhead Line
Astoria Elec. Co
Union Oil Co
Fisher Bros. Co. Dock
Centerberger Coal Storage Co
Centerberger & Dock Coal Bunkers
Power House
Astor
Bond
Commercial
Duane
Exchange
Franklyn St
PUBLIC WHARF
MOTOR BOAT LANDINGS
Fisher Bros. & Bus Higgins Co. Warehouse & Dock
Centerberger Dock and Warehouse
Post Office
Court House
O.W.R.&N. Co's Dock
Ave
1st
2nd
3rd
4th
5th
6th
7th
8th
9th
10th
11th
12th
13th
14th
15th
MAP No 1

C O L U M B I A
Proposed new pierhead Line
600'
Pierhead
Line
Bulkhead Line
Union Fishermen Co-operation Packing Co Cannery
Cannery
Hot Rack
Empire Cannery
Sanborn Cutting Co
Mack's Dock
Pierhead Line
S Schmidt Co
Astoria Fuel & Supply Co
Elmore & Co
Astoria Iron Works
Astoria Elec Co
Union Oil Co
Astor Street Extension
Tallant & Grant Packing Co
Power House
Bond St
Commercial St
Duane St
Exchange St
Franklyn St
Taylor Ave
Alameda Ave
Columbia Ave
Melbourne Ave
Kingston Ave
Lincoln Ave
Cambridge Ave
Hume Ave
Calvin Line
1st
2nd
3rd
4th
5th
St